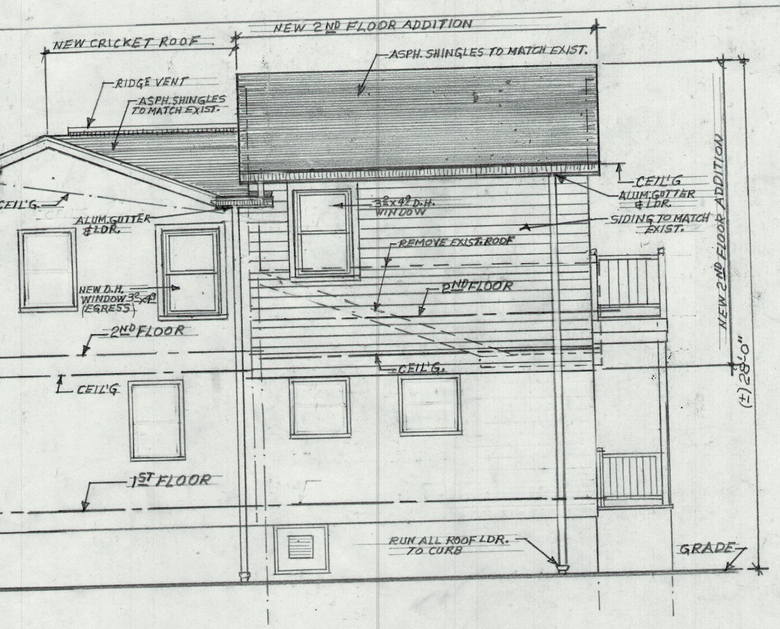

RIGHT SIDE ELEVATION
SCALE: 1/4" = 1'-0"

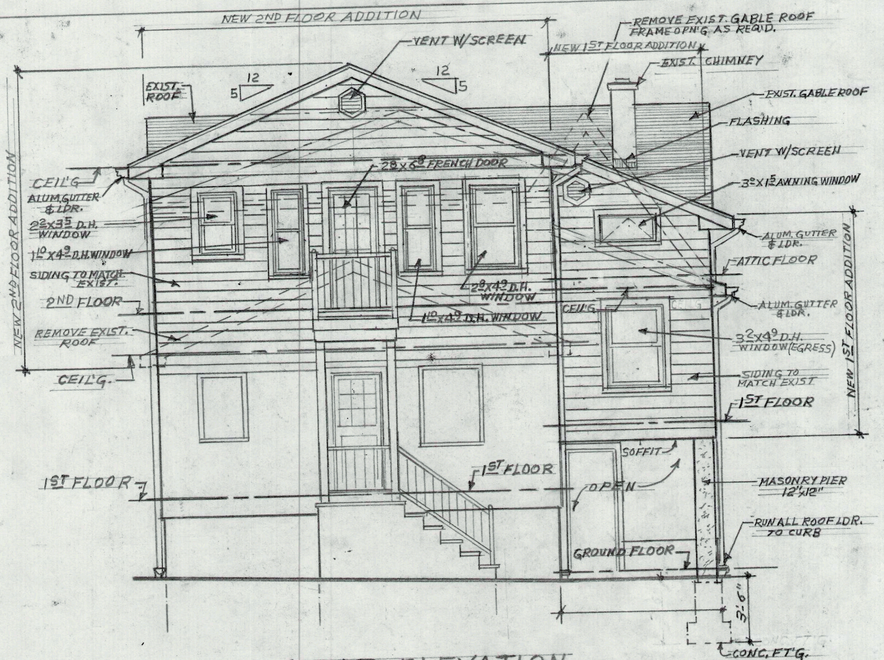

REAR ELEVATION
SCALE: 1/4" = 1'-0"

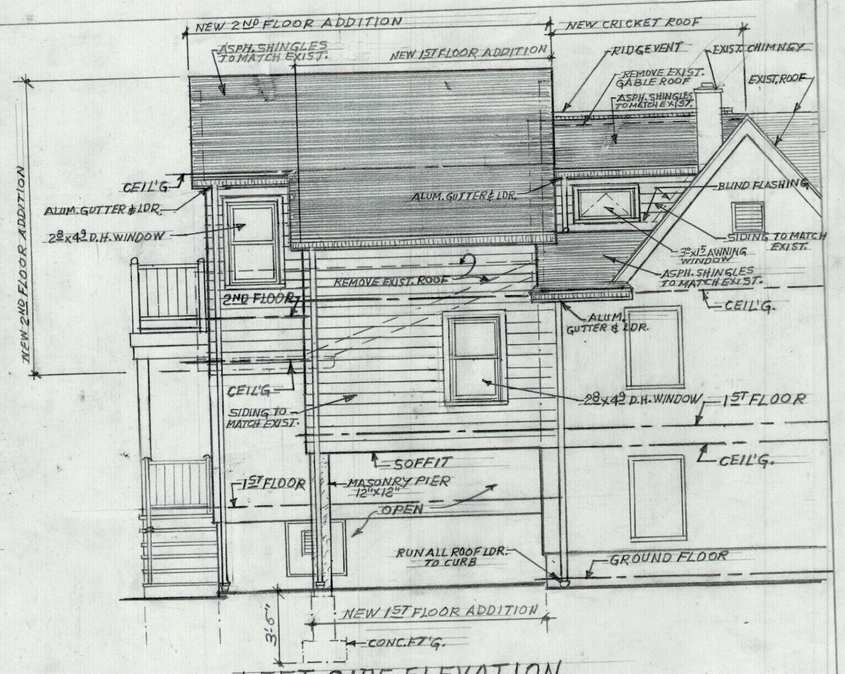

LEFT SIDE ELEVATION
(SCALE: 1/4" = 1'-0")

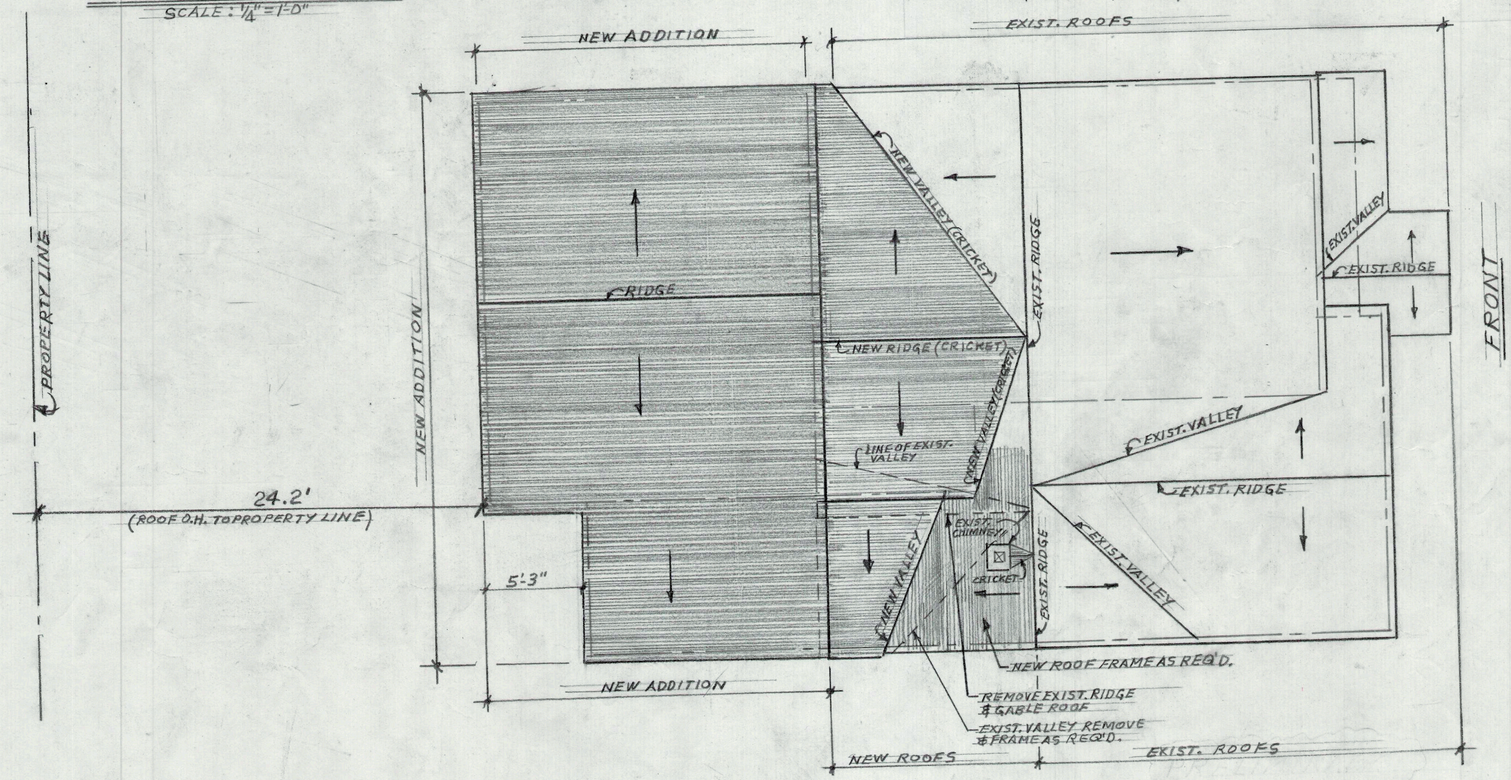

ROOF PLAN
(SCALE: 1/4" = 1'-0")

PRELIMINARY

	ADDITION & ALTERATIONS TO VERRICO RESIDENCE
DEPT. —	4-ELMWOOD ROAD
BLDG. —	FLORHAM PARK, N.J.

DATE	DRAWN BY	APP'D	JOB NOS.	DRAWING NO.	REV.
8-30-2024	D.VERRICO		—	2 OF 2	○
SCALE: AS NOTED	CHECKED	FILE			